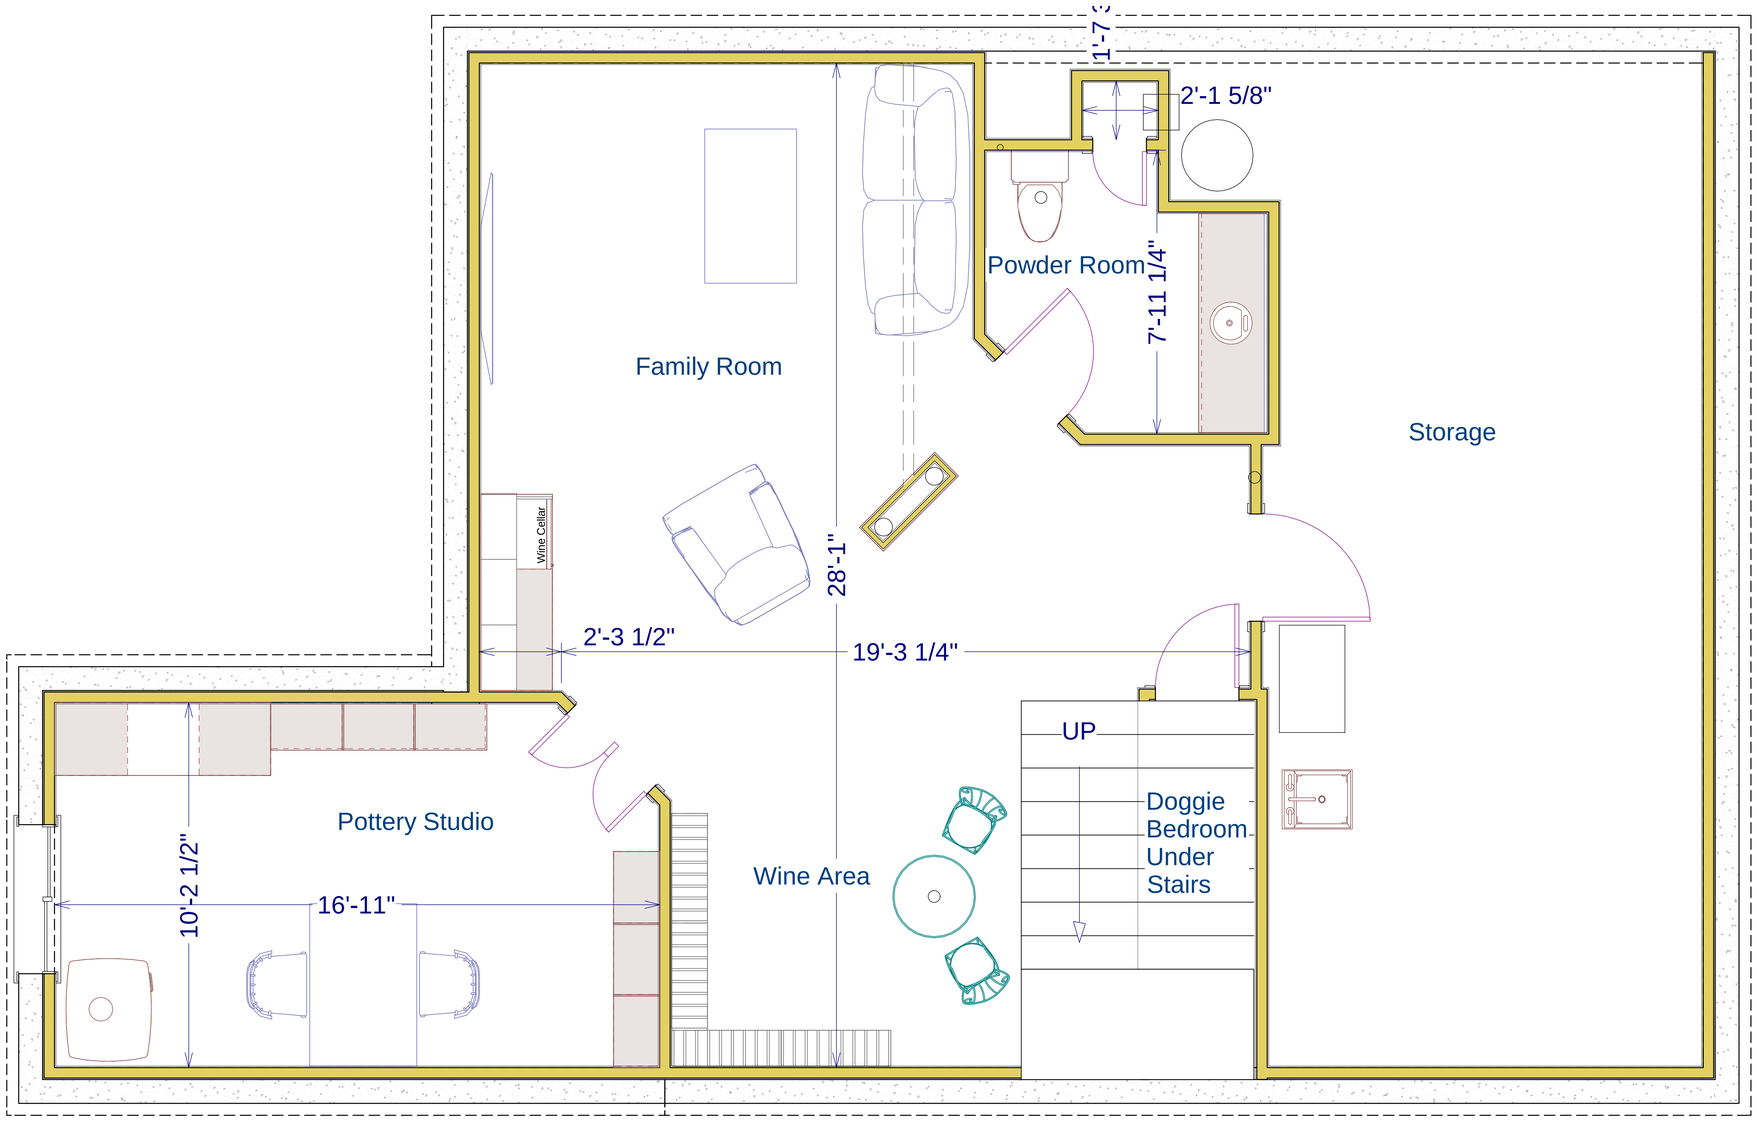

1st Floor

Souder Brothers Construction, Inc.
Service Quality Reliability Company

NO.	DESCRIPTION	BY	DATE

SHEET TITLE: Floor Plan

PROJECT DESCRIPTION: Kleiman Basement
Job #317615

DRAWINGS PROVIDED BY: Souder Brothers Construction, Inc.

DATE: 4/23/2014

SCALE: 1/2" = 1'

SHEET: A-1